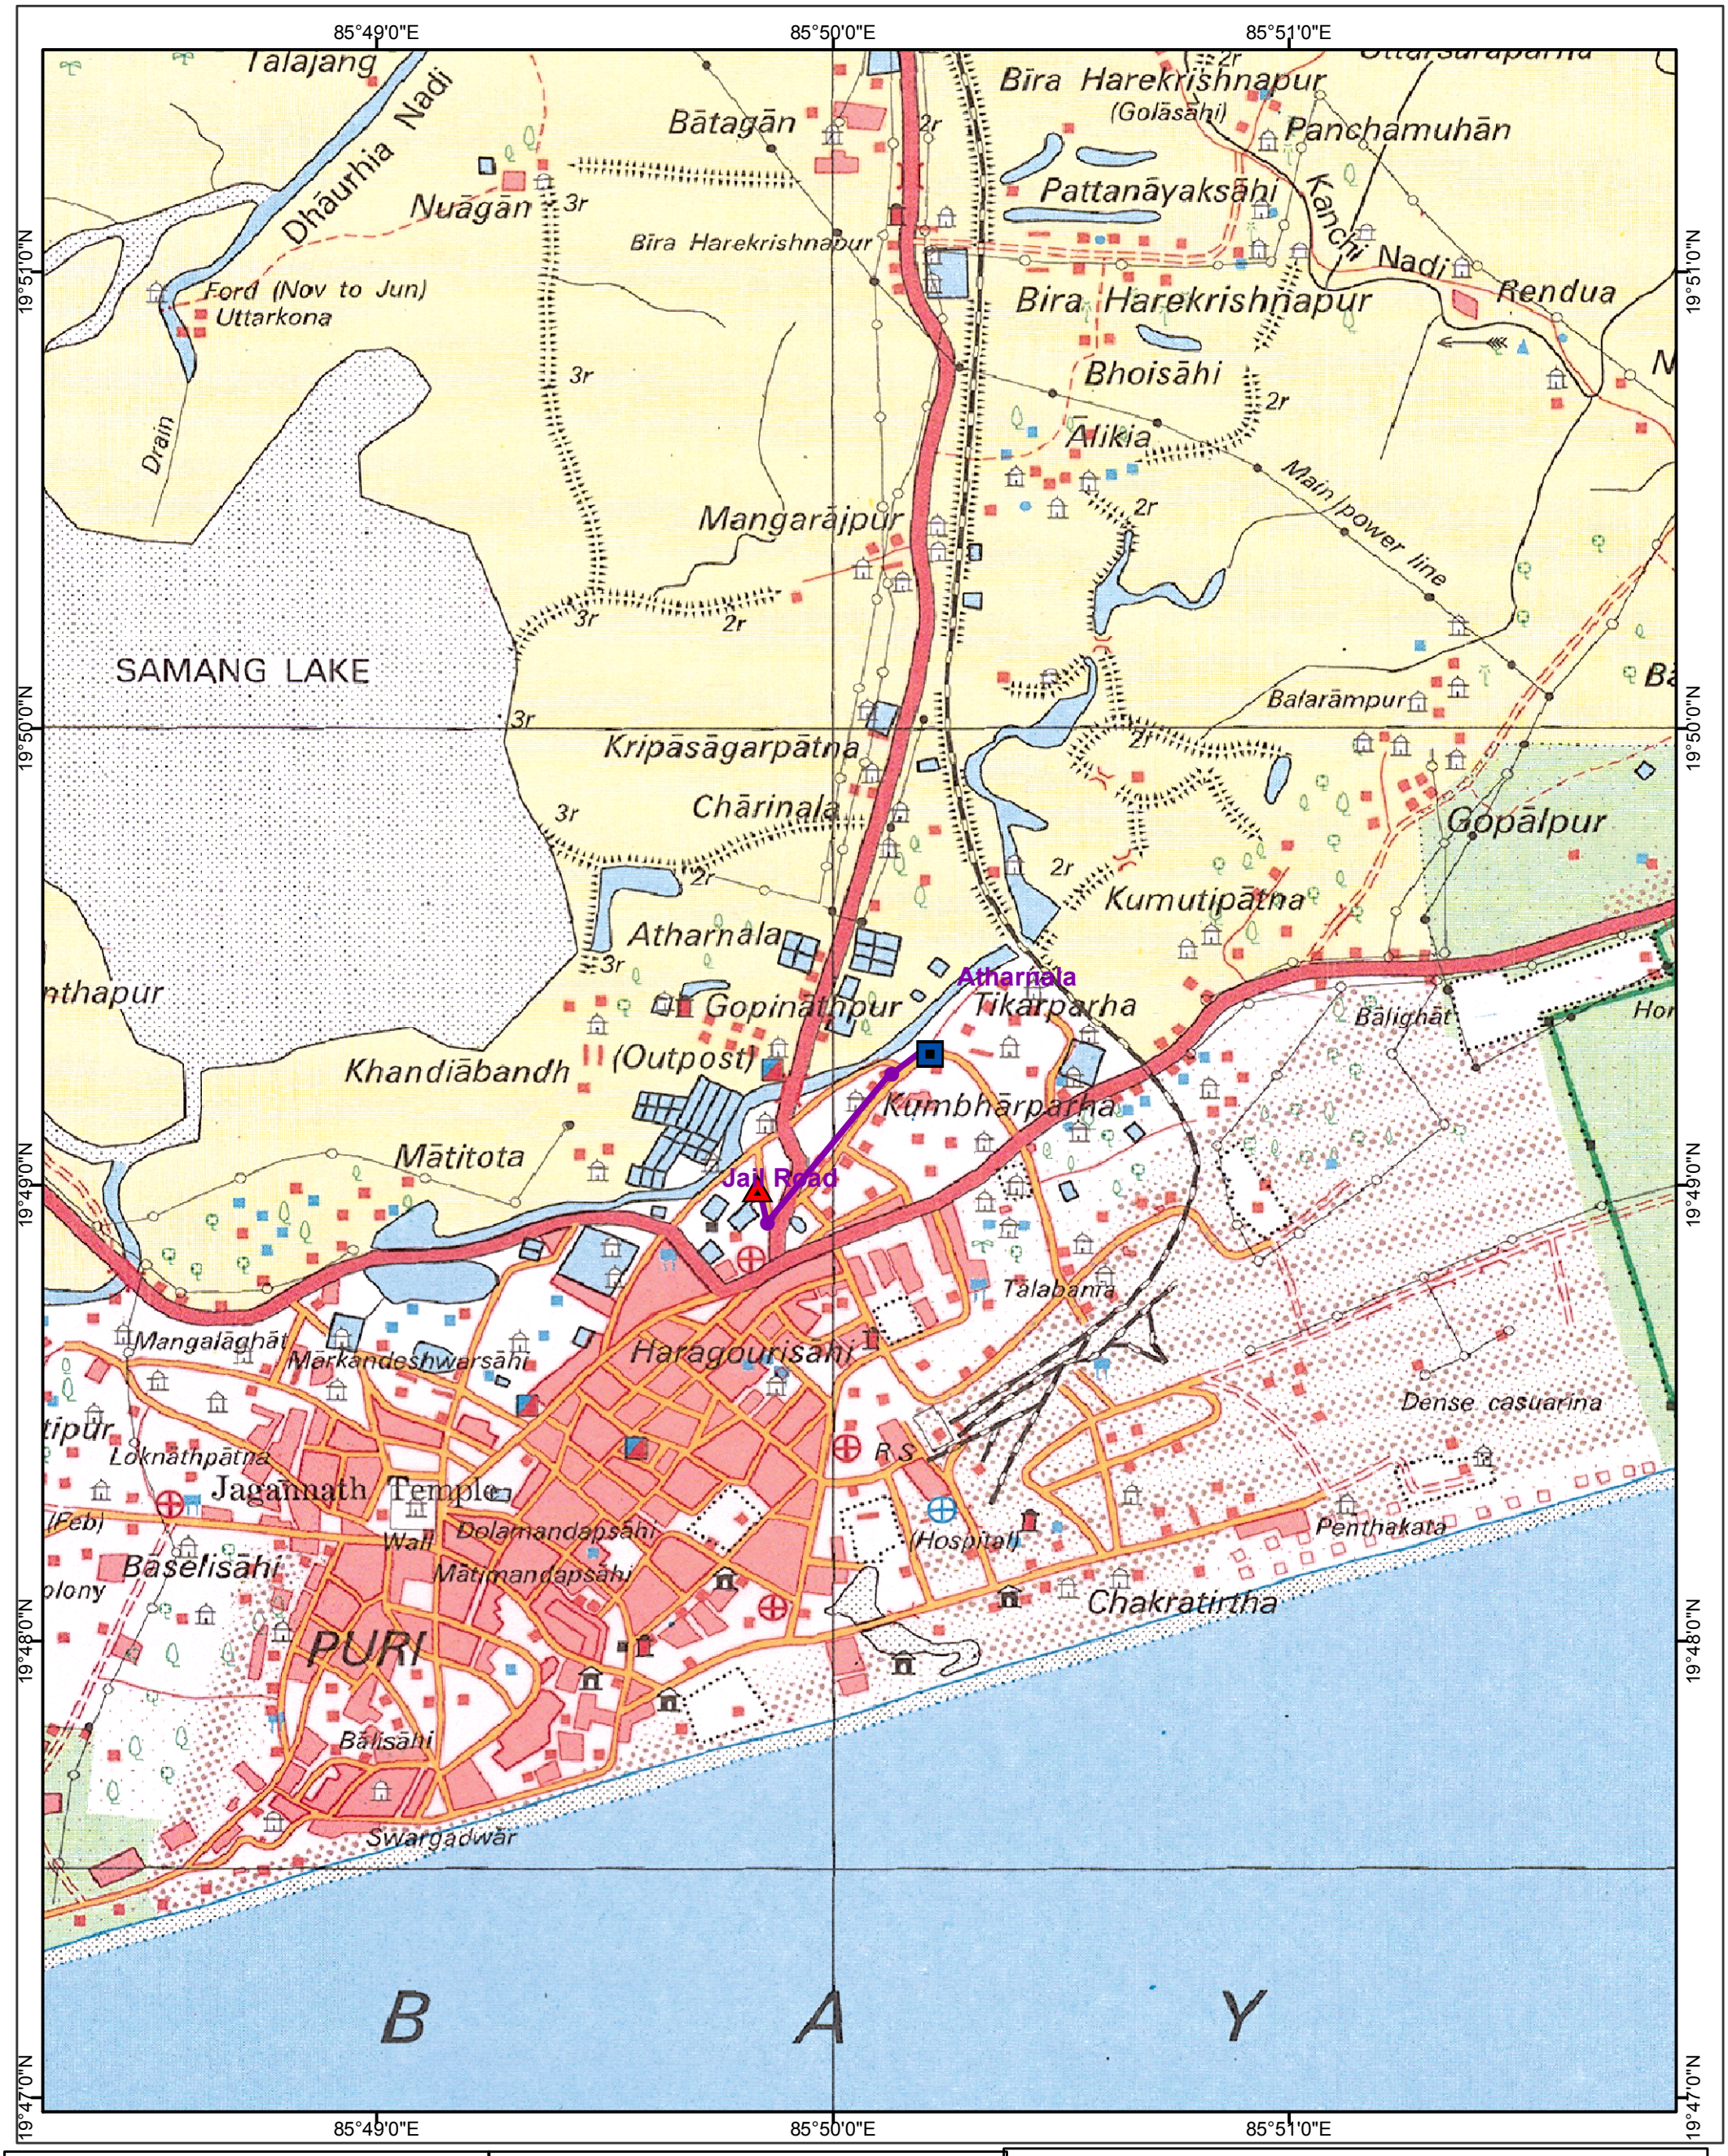

Plate : PUR18b

CESU

Proposed alignment of 33KV line under Infrastructure Development Plan

Athar Nala - Jail Road

N

500 250 0 500 1,000

Meters

Existing location of 132/33 KV s/s or Tapping location on existing 33 KV line

Proposed location of 33/11 KV s/s

Proposed Power Line

Atharnala — 1.10 Km — Jail Road

Estimated Length of 33 KV line = 1.10 Km

Prepared by:

SPARC igniting innovations

Spatial Planning & Analysis Research Centre Pvt. Ltd.
E/11, Infocity, Patia, Bhubaneswar