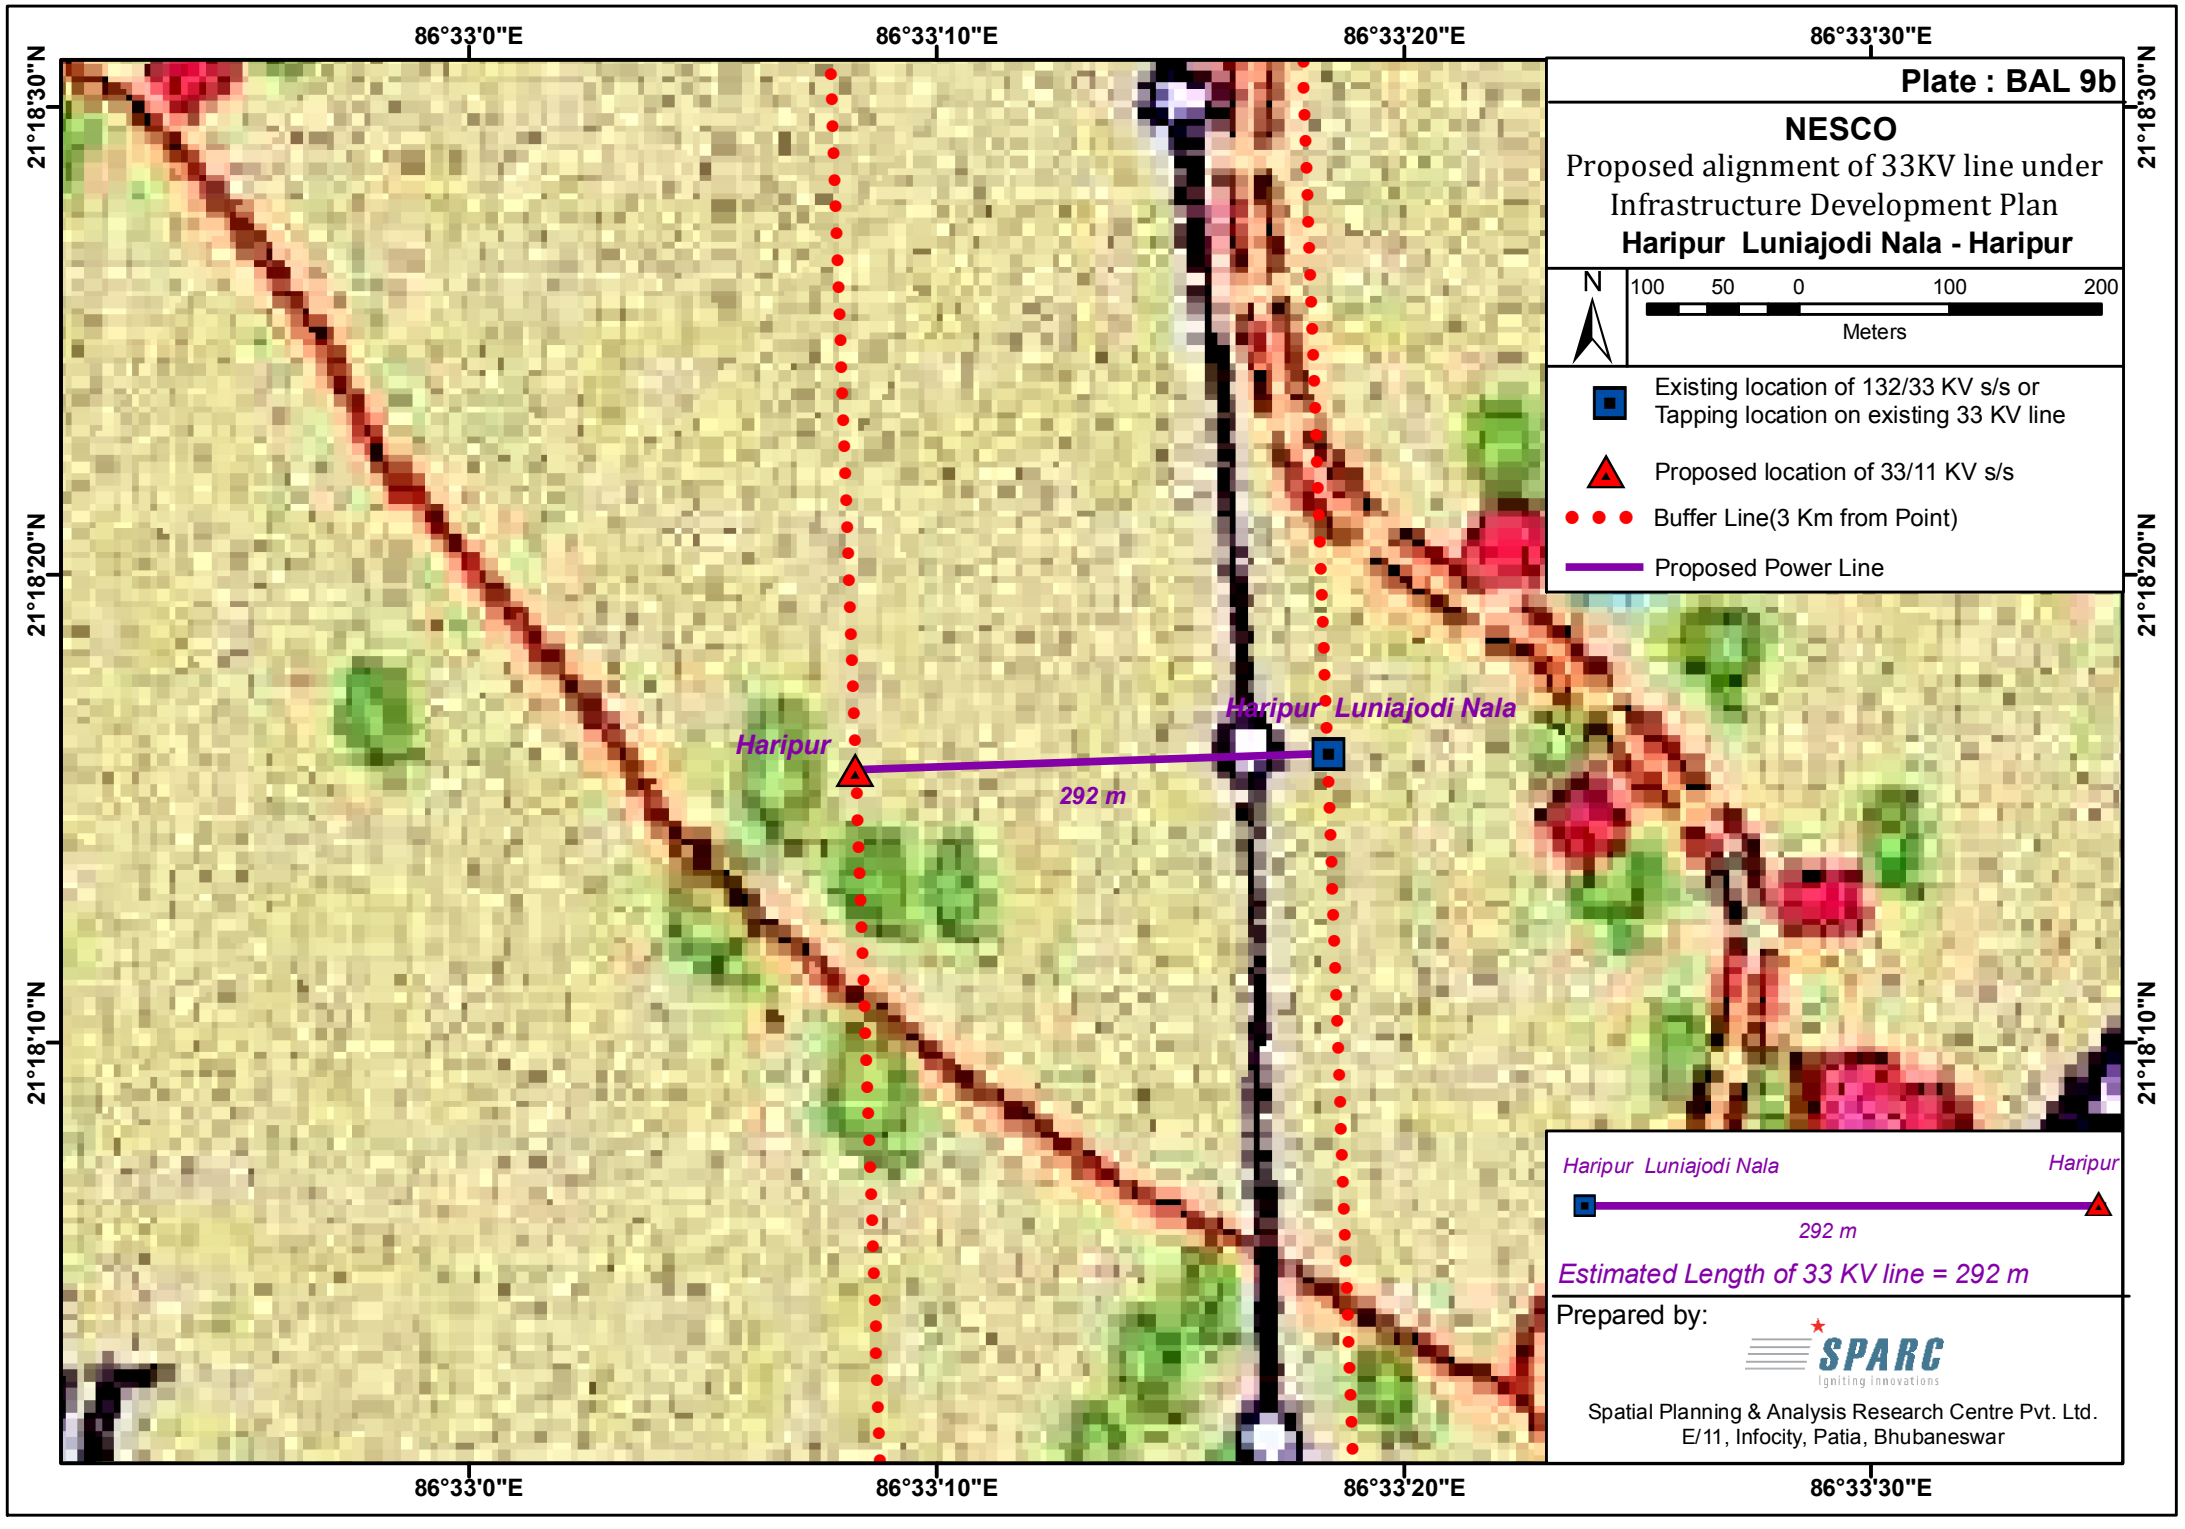
86°33'0"E
86°33'10"E
86°33'20"E
86°33'30"E
21°18'30"N
21°18'20"N
21°18'10"N
Plate : BAL 9b
NESCO
Proposed alignment of 33KV line under Infrastructure Development Plan
Haripur Luniajodi Nala - Haripur
N
100 50 0 100 200
Meters
Existing location of 132/33 KV s/s or Tapping location on existing 33 KV line
Proposed location of 33/11 KV s/s
Buffer Line(3 Km from Point)
Proposed Power Line
Haripur
Haripur Luniajodi Nala
292 m
Haripur Luniajodi Nala
Haripur
292 m
Estimated Length of 33 KV line = 292 m
Prepared by:
SPARC
Igniting innovations
Spatial Planning & Analysis Research Centre Pvt. Ltd.
E/11, Infocity, Patia, Bhubaneswar