84°3'0"E

21°51'0"N

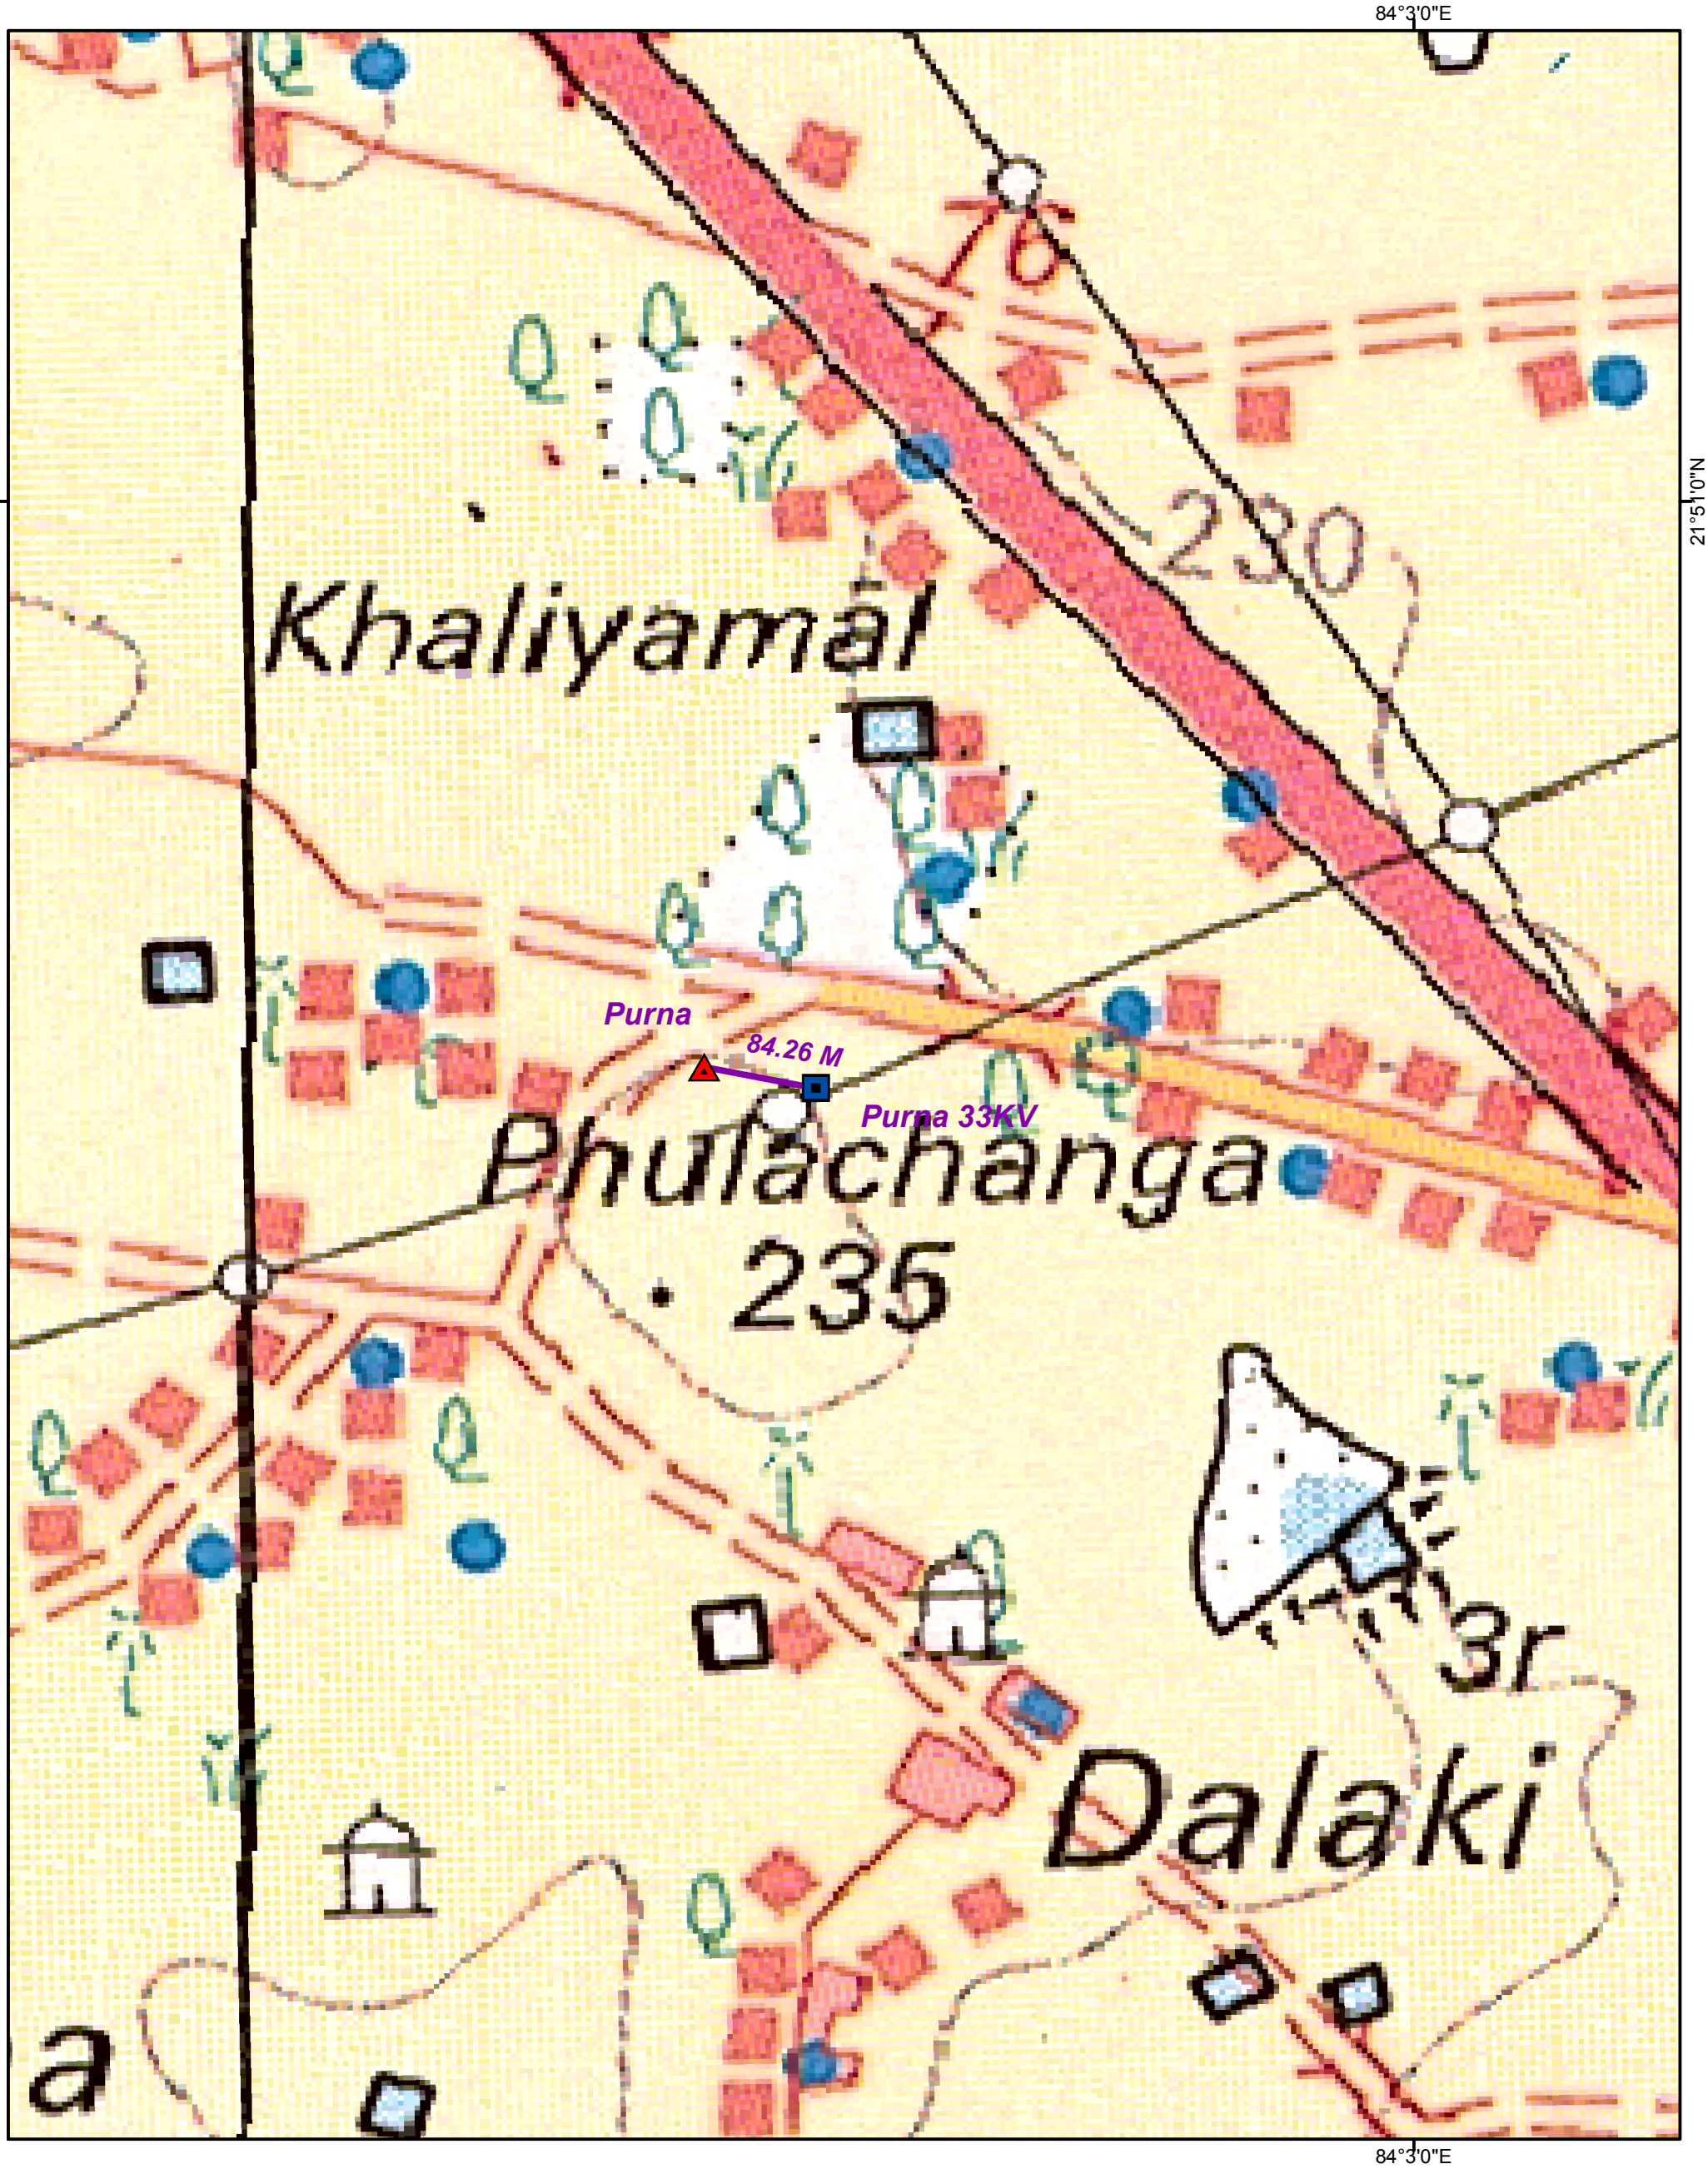

21°51'0"N

84°3'0"E

Plate : JHA 5b

WESCO

Proposed alignment of 33KV line under Infrastructure Development Plan

Purna 33KV_Purna

N

100 50 0 100 200

Meters

Existing location of 132/33 KV s/s or Tapping location on existing 33 KV line

Proposed location of 33/11 KV s/s

Buffer Line (3 Km from Point)

Proposed Power Line (Option 1)

84.26 M

Purna 33 KV — *Purna*

Estimated Length of 33 KV line = 84.26 M

Prepared by:

SPARC
Igniting innovations

Spatial Planning & Analysis Research Centre Pvt. Ltd.
E/11, Infocity, Patia, Bhubaneswar